NOTE
ALL DIMENSIONS TO BE CHECKED ON SITE
NO DIMENSIONS TO BE SCALED FROM THIS DRAWING
THIS DRAWING IS TO BE READ IN CONJUNCTION WITH
RELEVANT CONSULTANTS DRAWINGS

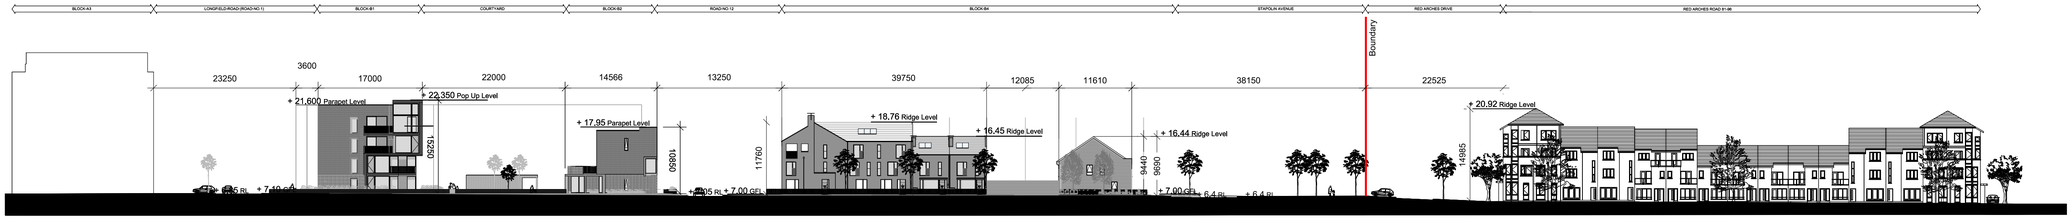

01 P0015 ELEVATION A-A, RED ARCHES ROAD NORTH
SCALE: 1:500

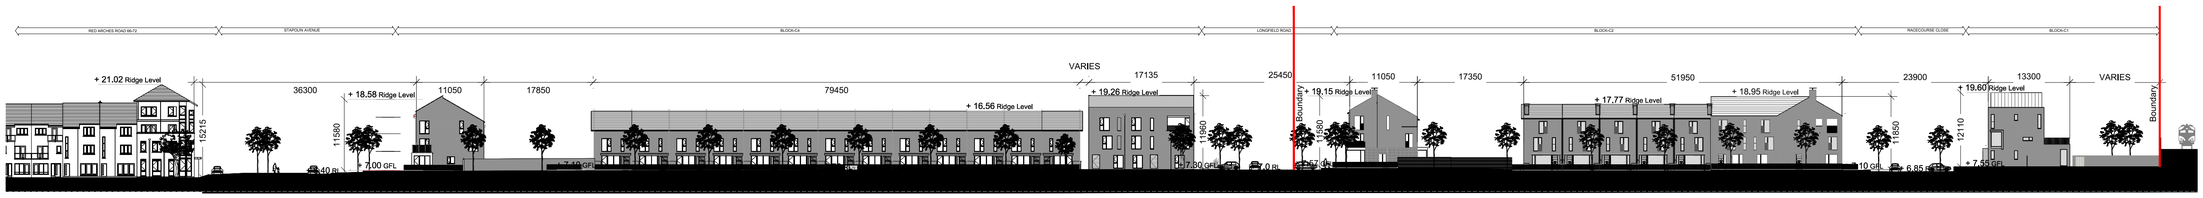

02 P0015 ELEVATION B-B, RED ARCHES ROAD SOUTH
SCALE: 1:500

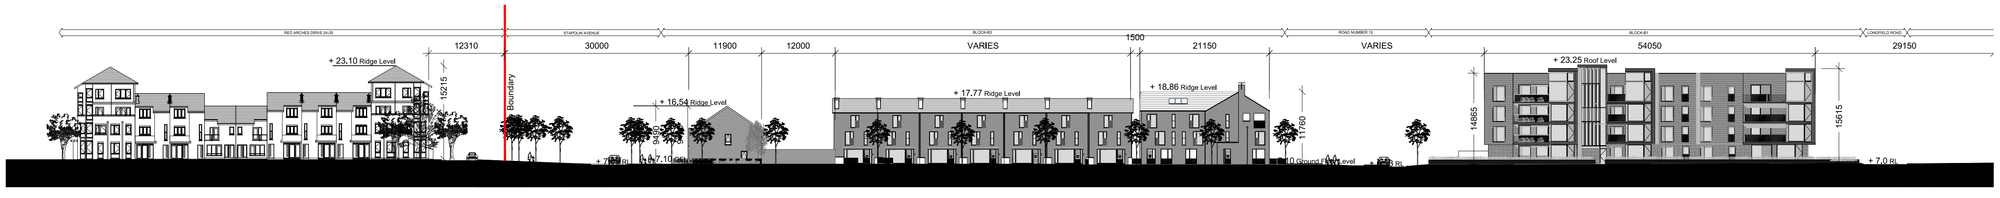

03 P0015 ELEVATION C-C, IRELAND'S EYE AVENUE SOUTH
SCALE: 1:500

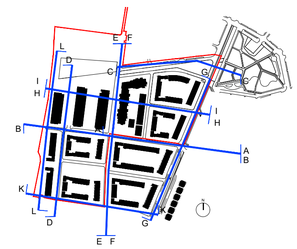

REV	DATE	DESCRIPTION	CHKD	DRN
P01	14 05 2021	ISSUED FOR PLANNING	CP	SM

PLANNING

Henry J Lyons

Architecture + Interiors
henryjlyons.com
+353 1 888 3333
info@henryjlyons.com
51-54 Pearse Street
Dublin D02 KA66

CLIENT
The Shoreline Partnership

PROJECT
Project Shoreline GA01, Baldoyle

JOB NUMBER:	950659
DATE	28/05/2021
SCALE:	1:500 @A1
DRAWN	EMCK
CHECKED	CP
FILE NAME	95-0659 ST P 0015-18

DRAWING
EXISTING PERMITTED
SITE ELEVATIONS
1/4

BLOCK	DRAWING NUMBER	ZONE	REVISION
ST	P 0015 GA01		P01

© Henry J Lyons

T:\jobs\90-\950659 Project Shoreline Baldoyle\CAD\Planning\GA01\SITE\SITE ELEVATIONS